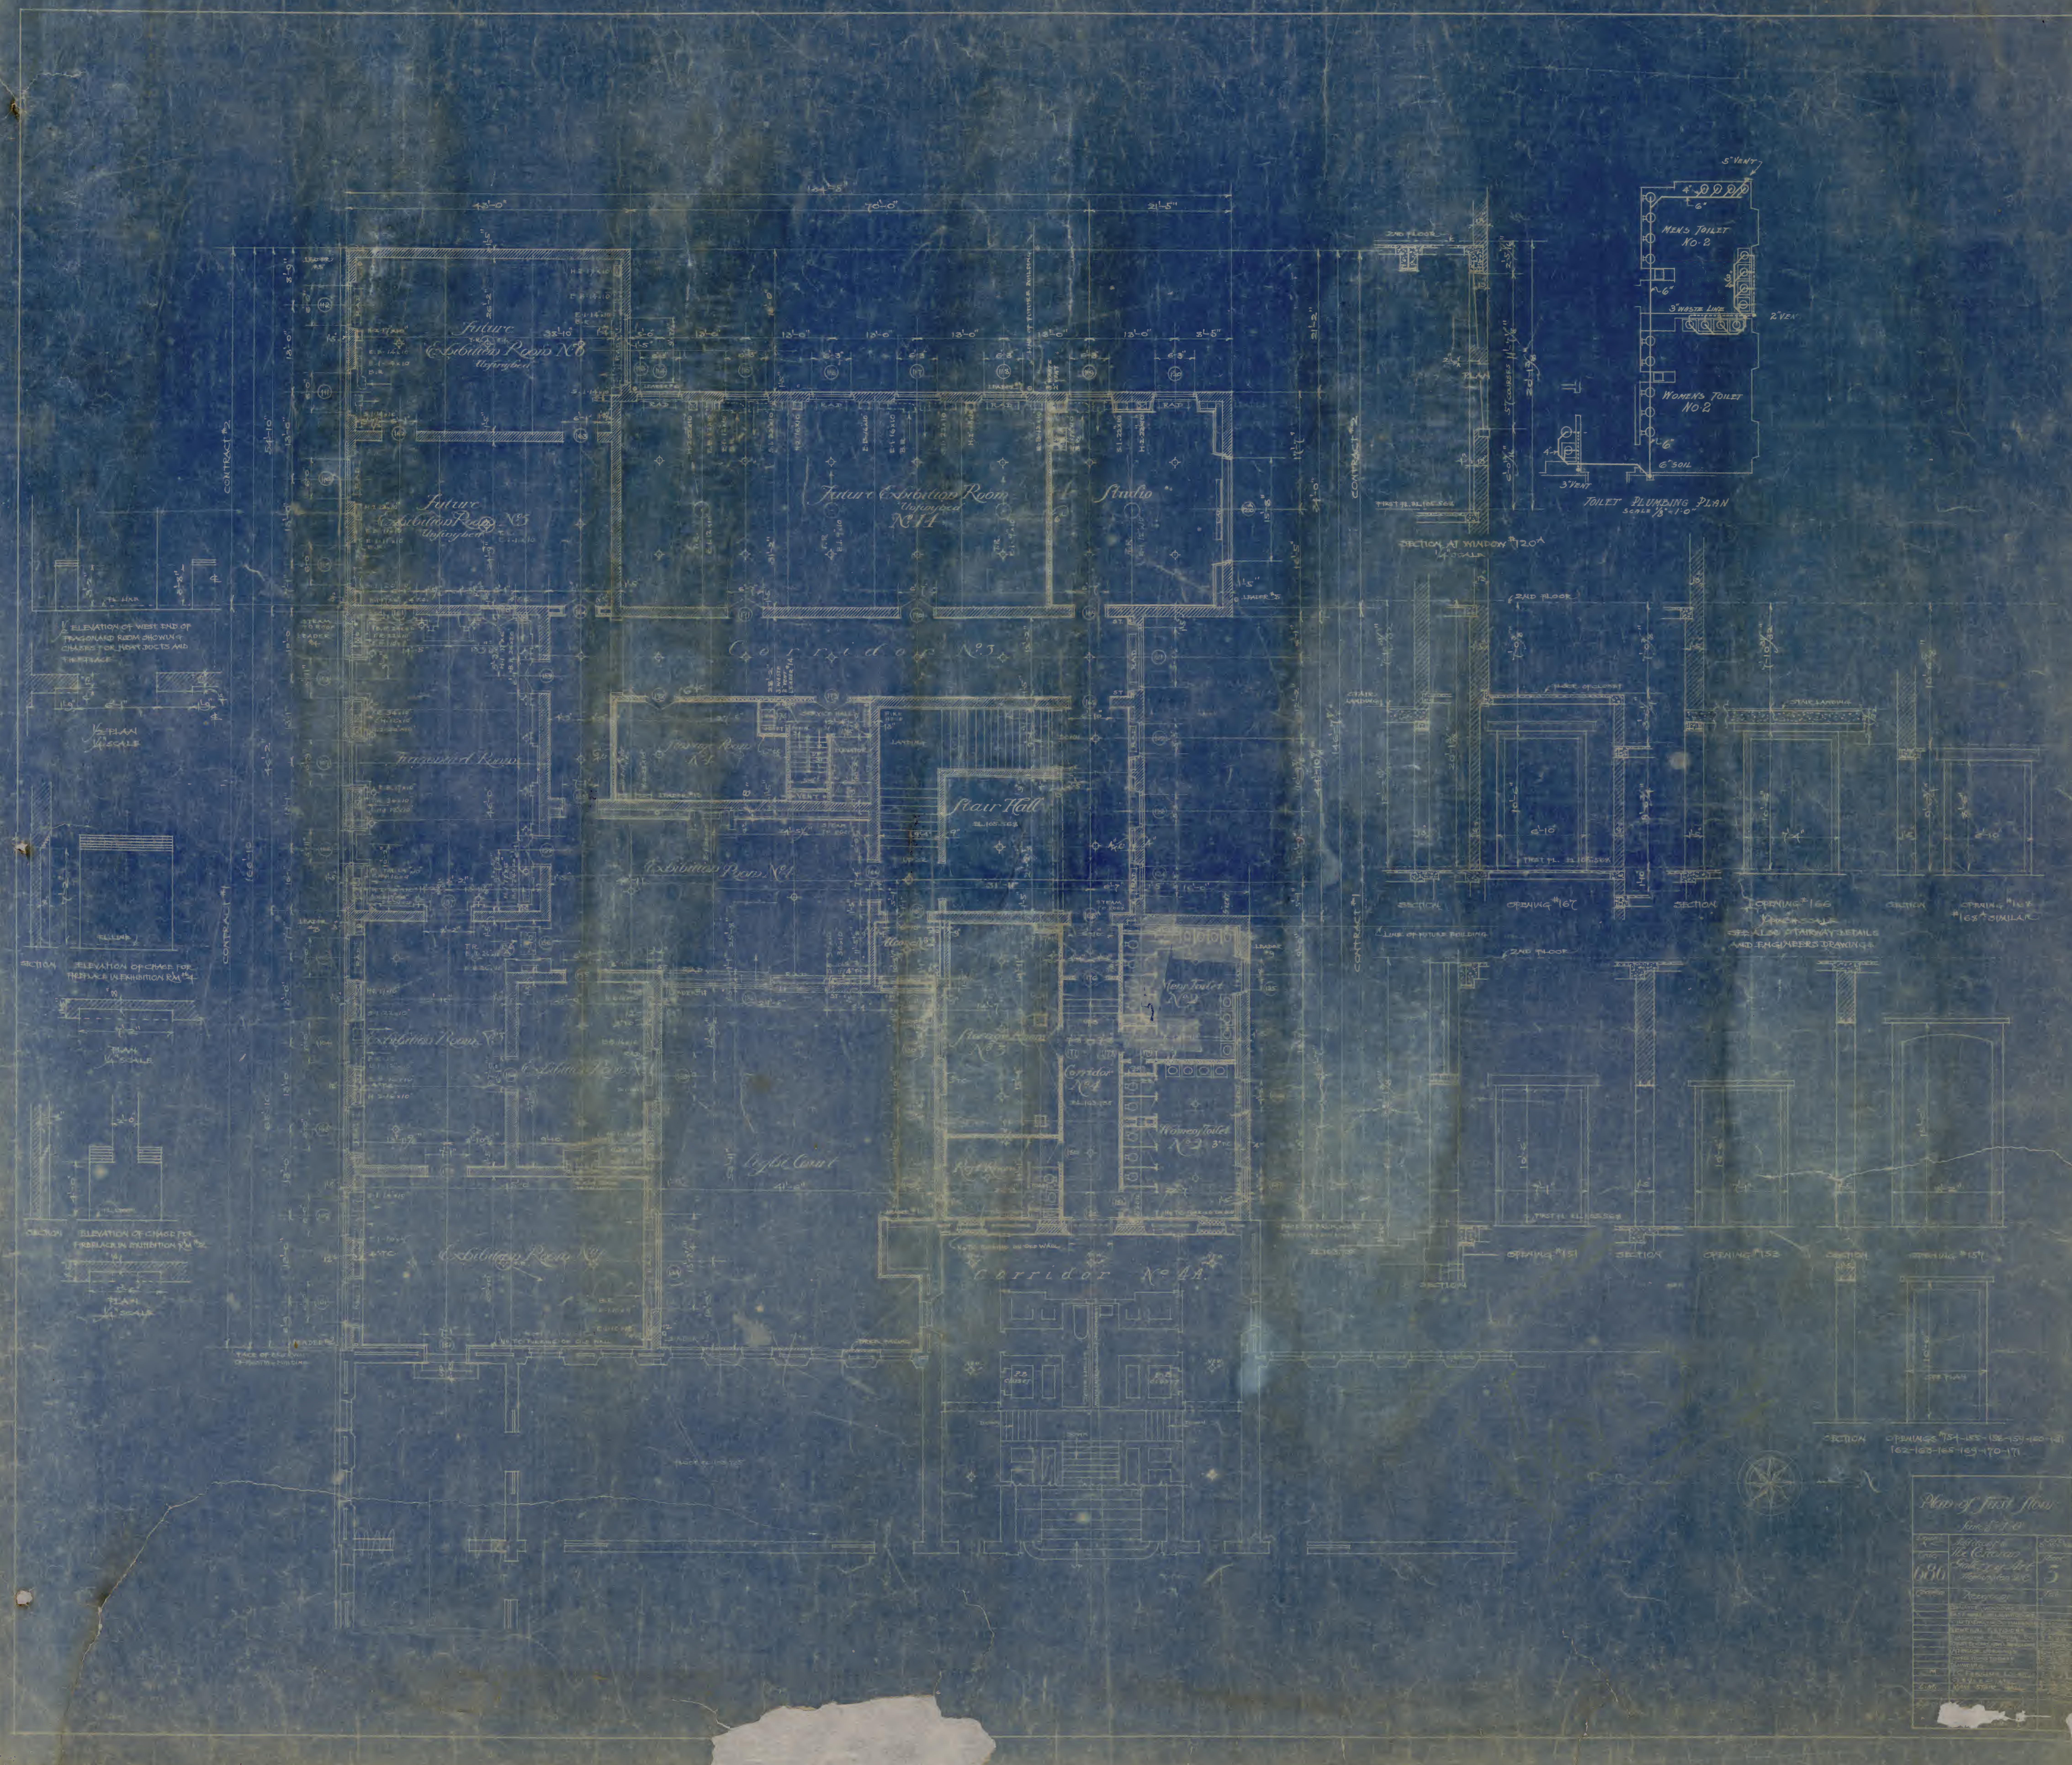

Future Exhibition Room No 6 Unfinished
Future Exhibition Room No 5 Unfinished
Future Exhibition Room Unfinished No 11
Studio
Corridor No 3
Stair Hall
Exhibition Room No 1
Exhibition Room No 9
Light Court
Corridor No 4A
Men's Toilet
Women's Toilet
CONTRACT #2
CONTRACT #1
ELEVATION OF WEST END OF FRAGONARD ROOM SHOWING CHASES FOR HEAT DUCTS AND FIREPLACE
SECTION ELEVATION OF CHASE FOR FIREPLACE IN EXHIBITION RM No 4
SECTION ELEVATION OF CHASE FOR FIREPLACE IN EXHIBITION RM No 3
5" VENT
MEN'S TOILET NO-2
WOMEN'S TOILET NO 2
6" SOIL
3" VENT
TOILET PLUMBING PLAN
SECTION AT WINDOW #120
2ND FLOOR
SECTION OPENING #167
SECTION OPENING #166
SEE ALSO STAIRWAY DETAILS AND ENGINEERS DRAWINGS
SECTION OPENING #163 #162 SIMILAR
LINE OF FUTURE BUILDING
OPENING #151
SECTION OPENING #152
SECTION OPENING #157
SECTION OPENINGS #154-155-156-159-160-161 162-163-165-169-170-171
Plan of First Floor
686
The Corcoran Gallery of Art
5